UPPER PENTHOUSE/ 27TH FLOOR PLAN LVL+81900 TOWER-5

UPPER PENTHOUSE/ 36th FLOOR PLAN LVL+108600 TOWER-6

LEGEND FOR PLUMBING	
(1)	110 OD PVC SWR SOIL & VENT PIPE
(2)	110 OD PVC SWR WASTE & VENT PIPE
(3)	90 OD PVC SWR ANTI-SYPHONIC PIPE
(4)	DOMESTIC WATER SUPPLY PIPE (37TH TO 24RD FLOOR)
(5)	FLUSHING WATER SUPPLY PIPE (37TH TO 24RD FLOOR)
(6)	DOMESTIC WATER SUPPLY PIPE (23TH TO 13TH FLOOR)
(7)	FLUSHING WATER SUPPLY PIPE (23TH TO 13TH FLOOR)
(8)	DOMESTIC WATER SUPPLY PIPE (12TH TO STILT FLOOR)
(9)	FLUSHING WATER SUPPLY PIPE (12TH TO STILT FLOOR)
(10)	110 OD uPVC RAIN WATER PIPE
(10g)	110 OD uPVC RAIN WATER PIPE
(11)	COLD WATER SUPPLY O.H TANK FILLING PIPE
(12)	FLUSHING WATER SUPPLY O.H TANK FILLING PIPE

27th FLOOR TOWER-5

36th FLOOR TOWER-6

FAR AREA OF 27th FLOOR TOWER-5							
FAR AREA OF 36th FLOOR TOWER-6							
GROSS-H							
1	+	1	X	12.900	X	15.000	= 176.400 SQM
2	+	2	X	4.060	X	0.600	= 4.866 SQM
3	+	1	X	2.900	X	1.800	= 5.220 SQM
4	+	1	X	8.260	X	7.760	= 59.980 SQM
5	+	1	X	3.460	X	3.060	= 10.583 SQM
6	+	1	X	3.460	X	6.450	= 19.240 SQM
7	+	1	X	3.460	X	1.460	= 5.051 SQM
						TOTAL	= 375.215 SQM
GROSS-L							
a	+	a	X	3.900	X	3.660	= 13.500 SQM
b	+	b	X	6.200	X	0.480	= 0.480 SQM
d	+	1	X	2.950	X	2.460	= 6.360 SQM
e	+	1	X	2.100	X	3.060	= 6.390 SQM
f	+	1	X	2.450	X	2.460	= 6.360 SQM
g	+	1	X	1.900	X	1.460	= 2.530 SQM
h	+	1	X	1.850	X	1.660	= 3.930 SQM
i	+	1	X	1.850	X	1.860	= 1.310 SQM
k	+	1	X	6.100	X	1.760	= 0.170 SQM
m	+	1	X	2.700	X	2.460	= 1.080 SQM
n	+	1	X	4.900	X	0.900	= 3.646 SQM
o	+	1	X	0.900	X	0.250	= 0.225 SQM
p	+	1	X	3.900	X	0.900	= 3.585 SQM
q	+	1	X	0.900	X	0.750	= 0.675 SQM
r	+	1	X	1.800	X	1.860	= 2.776 SQM
s	+	1	X	3.450	X	0.550	= 10.523 SQM
t	+	1	X	3.850	X	1.400	= 5.110 SQM
u	+	1	X	1.800	X	1.800	= 2.790 SQM
						TOTAL	= 88.482 SQM

FAR AREA OF 27th FLOOR TOWER-5	=	GROSS-H	=	GROSS-L
FAR AREA OF 36th FLOOR TOWER-6	=	375.215 SQM		88.482 SQM
	=	375.700 SQM		

TERRACE PLAN LVL+108900 TOWER-5

TERRACE PLAN LVL+111600 TOWER-6

SCHEDULE OF DOORS & WINDOWS			
NAME TYPE	SIZE	CILL	LINTEL
D1	1050x2400	+50	+2450
D1'	1200x2400	+50	+2450
D2	900x2400	+50	+2450
D3	750x2400	+50	+2450
D3a	2000x2400	+50	+2450
D4	1065x2400	+50	+2450
DW1	2400x2400	+50	+2450
DW2	2100x2400	+50	+2450
DW3	1800x2400	+50	+2450
DW4	1050x2400	+50	+2450
DW5	4825x2400	+50	+2450
DW6	4350x2400	+50	+2450
DW7	1200x2400	+50	+2450
DW8	1500x2400	+50	+2450
W1	1800x2190	+300	+2450
W2	600x1400	+1050	+2450
W2'	900x1400	+1050	+2450
W2a	750x1400	+1050	+2450
W3	900x1400	+1050	+2450
W4	1200x1400	+1050	+2450
W4'	1200x1400	+1050	+2450
W5	500x1400	+1050	+2450

TOP ROOF PLAN LVL+85500 TOWER-5

TOP ROOF PLAN LVL+113050 TOWER-6

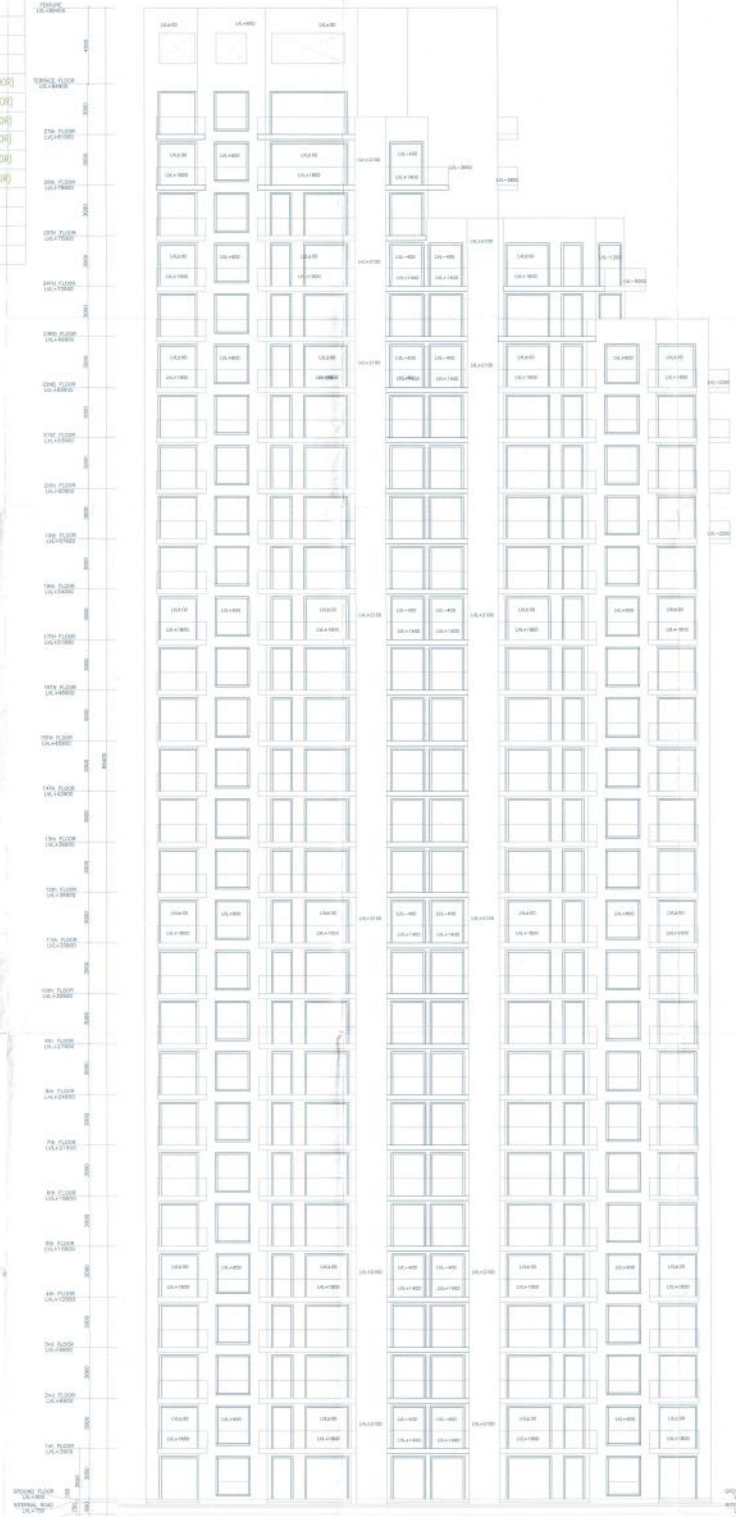

ELEVATION-A (TOWER-5)

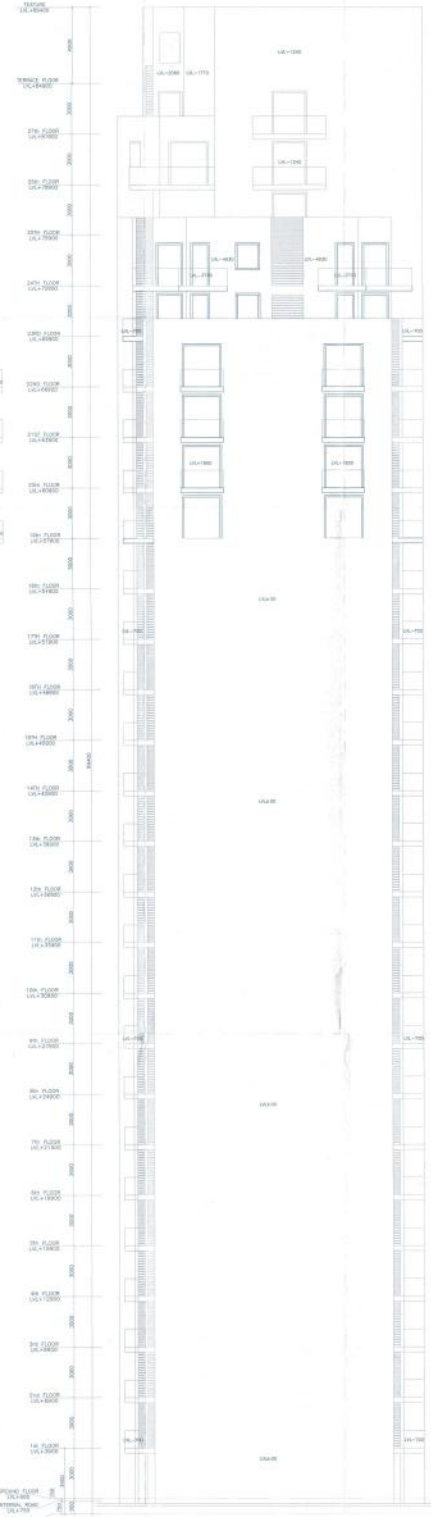

ELEVATION-B (TOWER-5)

Note:-

1. BUILDING WILL BE DESIGNED (STRUCTURES) AS PER RELEVENT IS CODES FOR EARTH QUAKE RESISTANCE.

2. BUILDING IS HAS AUTOMATIC SPRINKLER SYSTEM ON ALL FLOORS.

LEGEND:-

PROJECT:-

REVISED BUILDING PLAN OF GROUP HOUSING COLONY ADDITIONAL LICENCED AREA MEASURING 3.39375 ACRES (LICENCE NO.43 OF 2014 DATED 16-06-2014) ADJOINING TO ALREADY LICENCED GRANTED AREA OF GROUP HOUSING SCHEME MEASURING 28.66665 ACRES (LICENCE NO.246 OF 2007 DATED 29.10.2007, LICENCE NO. 56 OF 2011 DATED 23.06.2011, LICENCE NO.37 OF 2012 DATED 22-04-2012,LICENCE NO.66 OF 2012 DATED 21-06-2012 & LICENCE NO. 67 OF 2012 DATED 21-06-2012) TOTAL AREA 32.0604 ACRES IN SECTOR-104,GURGAON MANESAR URBAN COMPLEX BEING DEVELOPED BY JUVENTUS ESTATES LTD. AND OTHERS.

Associate Architects

RSMS ARCHITECTS

RSMS ARCHITECTS PVT. LTD.
69,Nora Niwas Bhawani Kunj
(Behind D2), Vasant Kunj,
New Delhi-110070.
Tel.: 011-26898616,26898617
www.rsms-arch.com

(BALWANT SINGH)
B.D.

OWNER'S SEAL & SIGNATURE

ARCHITECT'S SEAL & SIGNATURE

AUG.-2016 | Scale : 1:100

Drawing Title:-
27th FLOOR TO TERRACE PLAN/ROOF PLAN
AREA CALCULATION 27th FLOOR (TOWER-5)/
36th FLOOR TO TERRACE PLAN/ROOF PLAN
AREA CALCULATION OF 36th FLOOR
(TOWER-5) & ELEVATION-A&B
(TOWER-5)

Drawing No:-
TSA6-05

REVISED BUILDING PLAN OF GROUP HOUSING COLONY MEASURING 32.0604 ACRES IN SECTOR-104, GURGAON MANESAR URBAN COMPLEX BEING DEVELOPED BY JUVENTUS ESTATES LTD. AND OTHERS.

RD-SUB

@ RESI SEC-104