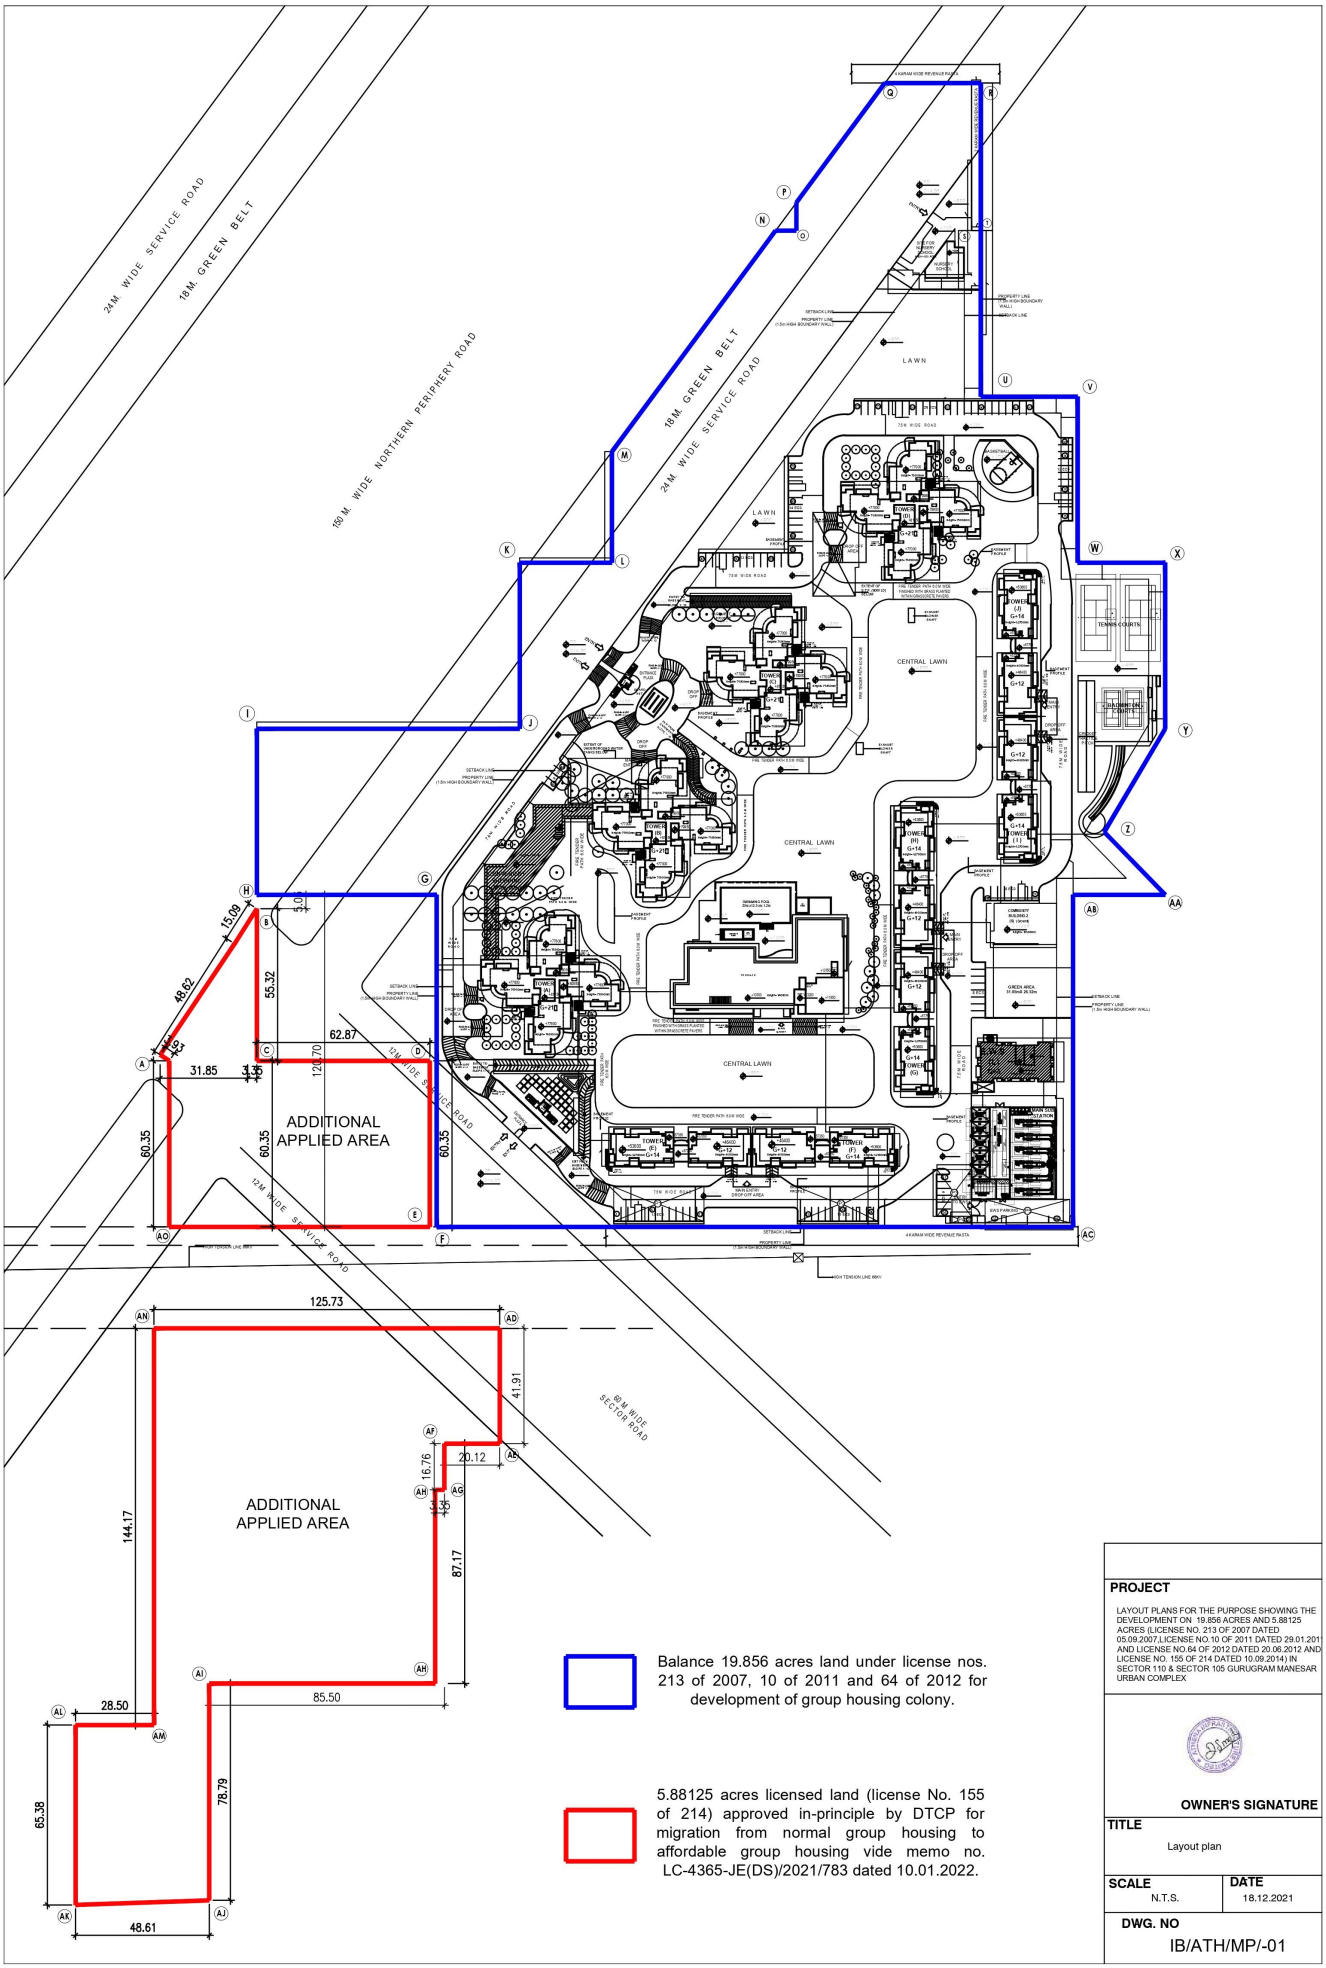

Balance 19.856 acres land under license nos. 213 of 2007, 10 of 2011 and 64 of 2012 for development of group housing colony.

5.88125 acres licensed land (license No. 155 of 214) approved in-principle by DTCP for migration from normal group housing to affordable group housing vide memo no. LC-4365-JE(DS)/2021/783 dated 10.01.2022.

PROJECT

LAYOUT PLANS FOR THE PURPOSE SHOWING THE DEVELOPMENT ON 19.856 ACRES AND 5.88125 ACRES (LICENSE NO. 213 OF 2007 DATED 05.09.2007,LICENSE NO.10 OF 2011 DATED 29.01.201 AND LICENSE NO.64 OF 2012 DATED 20.06.2012 AND LICENSE NO. 155 OF 214 DATED 10.09.2014) IN SECTOR 110 & SECTOR 105 GURUGRAM MANESAR URBAN COMPLEX

OWNER'S SIGNATURE

TITLE

Layout plan

SCALE	DATE
N.T.S.	18.12.2021

DWG. NO

IB/ATH/MP/-01